Test Hole Name	Hole Type	Depth
F-1	Boring	35'
F-2	Boring	Through fill, about 15'
F-3	CPT	Refusal
F-4	Boring	Through fill, about 15'
F-5	Boring	50'
F-6	CPT	Refusal
F-7	Boring with Piezometer	Refusal
F-8	Boring	50'
F-9	Boring with Piezometer	Refusal
F-10	CPT	Refusal
F-11	Boring	50'
F-12	CPT	Refusal
F-13	Boring	35'

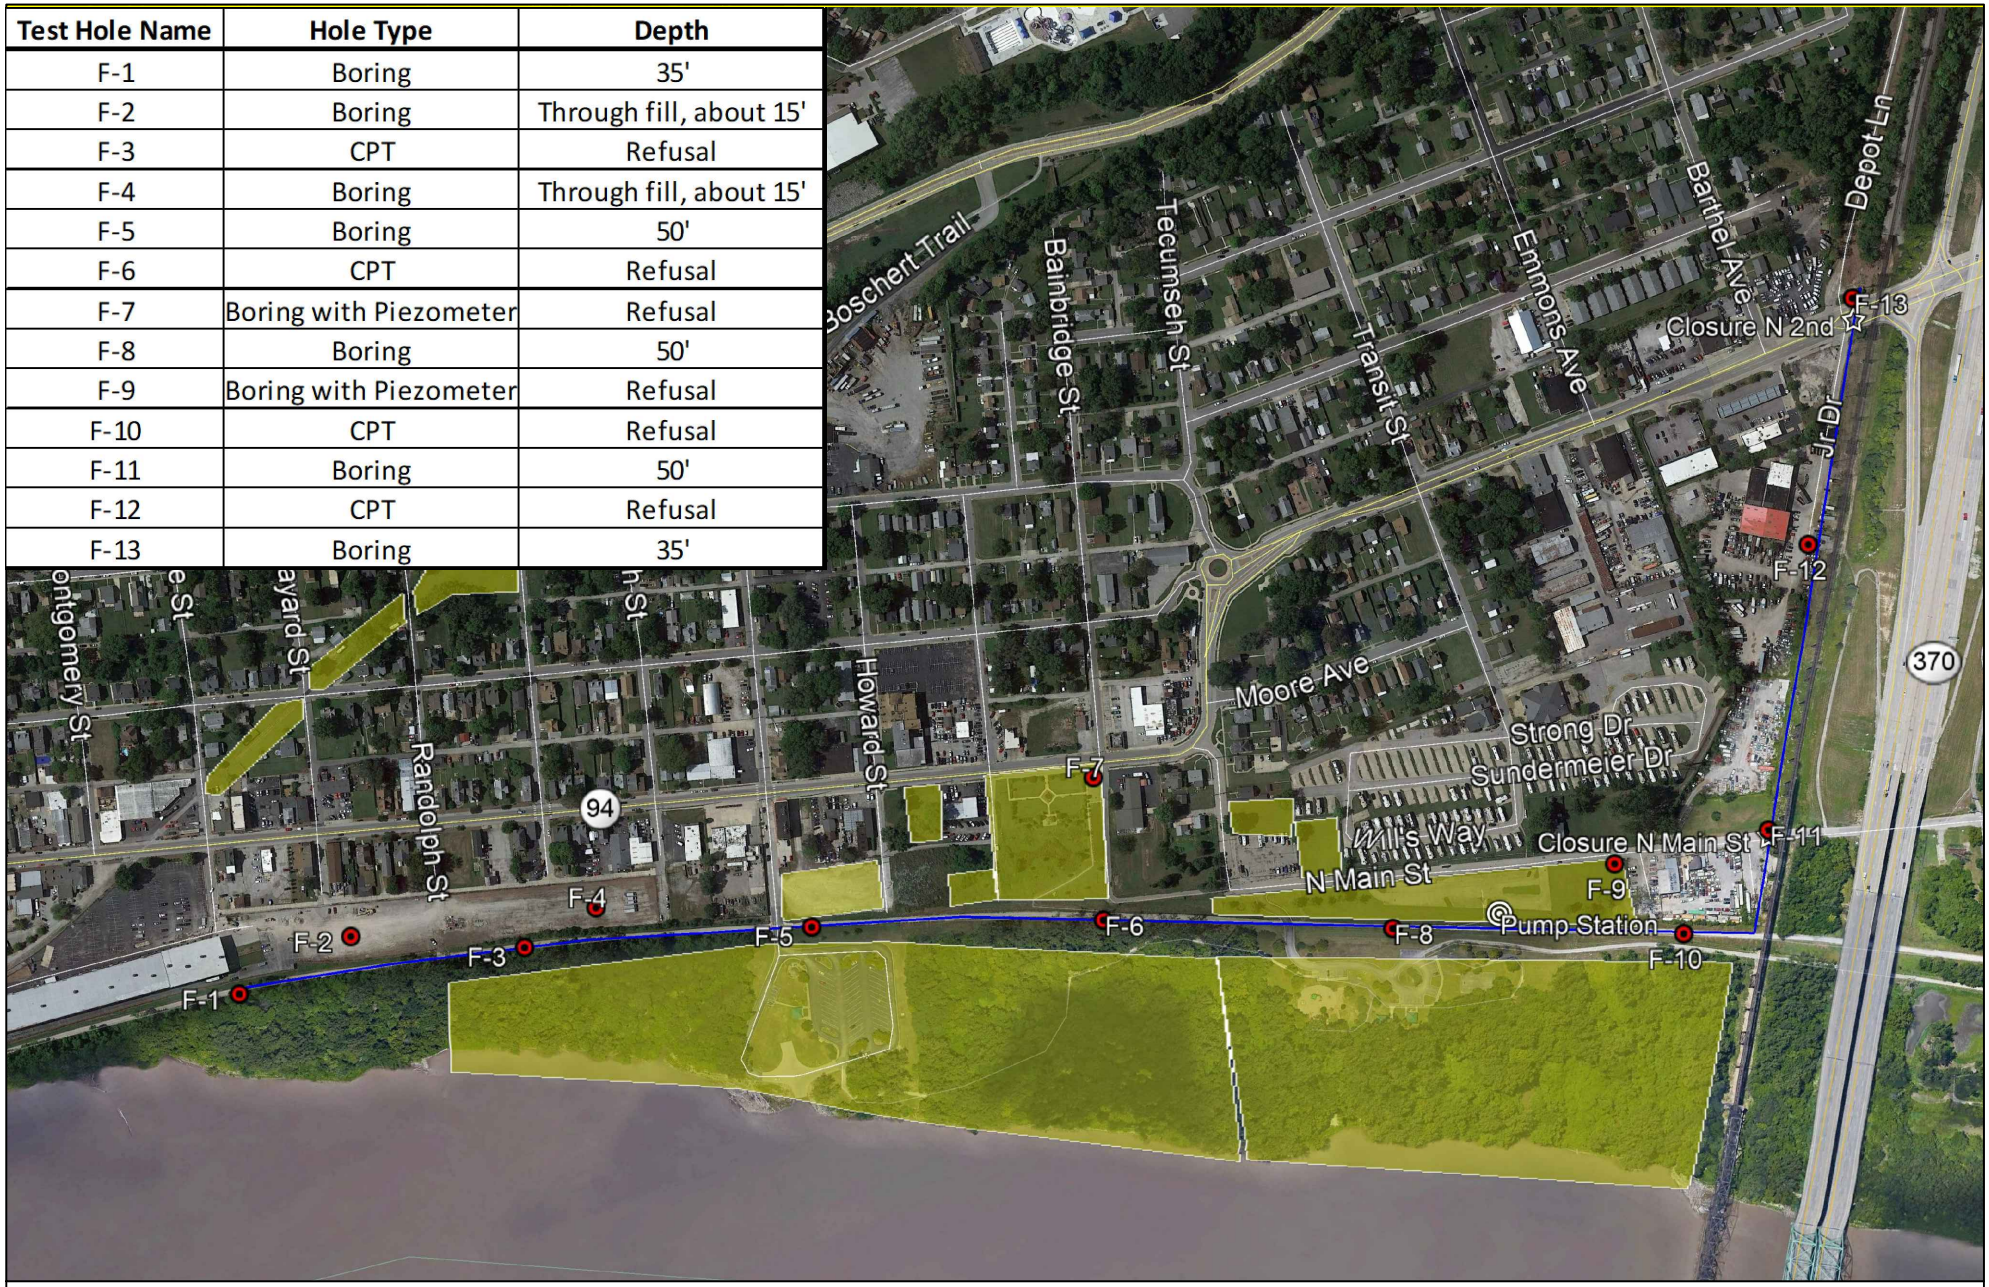

Boring or CPT #

City of St. Charles Property

0 250 500
SCALE FEET

REITZ & JENS, INC.

City of St. Charles: Frenchtown Levee
Proposed Boring and CPT Location Sketch

Figure 1